CENTER STREET (FM 150) SCHEMATIC LAYOUT

CITY OF KYLE ROAD BOND PROJECTS

SCALE: 1" = 50'
0' 50' 100' 150'

STREET LEGEND

PROJECT LIMITS	
MANTAIN GUTTER	
EXISTING CONTOUR	870
WHEELCHAIR RAMP	
CENTERLINE	CL
RADIUS POINT	RP
POINT OF CURVATURE	PC
POINT OF TANGENCY	PT
RETURN	RET
DRAINAGE FLOW ARROW	
TOP OF CURB SPOT ELEVATION	807.50
PAVEMENT ELEVATION	807.50(P) x
WASHOUT CROWN SECTION	
SIDEWALK (HOMEOWNER'S RESPONSIBILITY)	
SIDEWALK (DEVELOPER'S RESPONSIBILITY)	
DRIVEWAY	

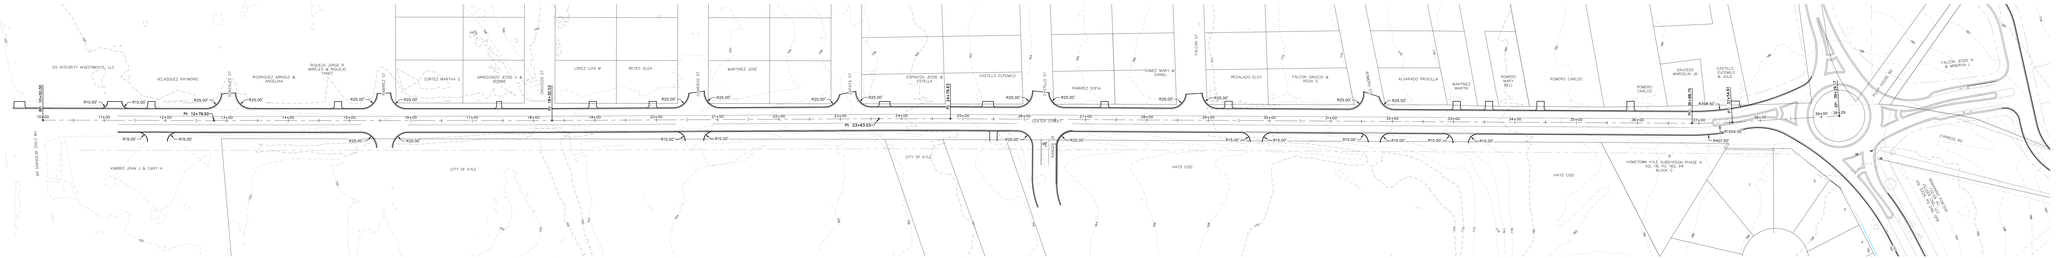
SANCHEZ JAIME & VELAZQUEZ RAQUEL T
DS INTEGRITY INVESTMENTS, LLC
VELASQUEZ RAYMOND
RODRIGUEZ ARNOLD & ANGELINA
RIQUELME JORGE R MARCELO & RIQUELME YANET
CORTEZ MARTHA C
ARREDONDO JESSE V & ROSIE
LOPEZ LUIS M
REYES OLGA
MARTINEZ JESE
ESPINOZA JESSE & ESTELLA
CASTILLO EUFEMILO
RAMIREZ SOFIA
GOMEZ MARY M SHARA
REGALADO ELSY
FALCON OSVADO & ROSA G
ALVARADO PRISCILLA
MARTINEZ MARTIN
ROMERO MARY BELL
ROMERO CARLOS
ROMERO CARLOS
SAUCEDO MARCELIN JR
CASTILLO EUFEMILO & JULIA
FALCON JESSE N & MARTHA L
CENTER ST
FALCON ST
CHARRO ST
CHARRO ST
CHARRO

SIX CREEKS BLVD SCHEMATIC LAYOUT

CITY OF KYLE ROAD BOND PROJECTS

SCALE: 1" = 50'

0' 50' 100' 150'

STREET LEGEND

- PROJECT LIMITS
- MANTAIN GUTTER
- EXISTING CONTOUR — 870
- WHEELCHAIR RAMP
- CENTERLINE — CL
- RADIUS POINT — RP
- POINT OF CURVATURE — PC
- POINT OF TANGENCY — PT
- RETURN — RET
- DRAINAGE FLOW ARROW
- TOP OF CURB SPOT ELEVATION — 807.50
- PAVEMENT ELEVATION — 807.00(P) ×
- WASHOUT CROWN SECTION
- SIDEWALK (HOMEOWNER'S RESPONSIBILITY)
- SIDEWALK (DEVELOPER'S RESPONSIBILITY)
- DRIVEWAY

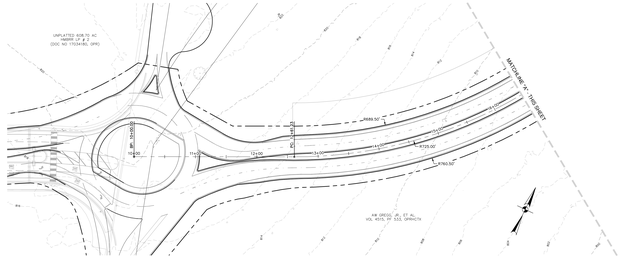

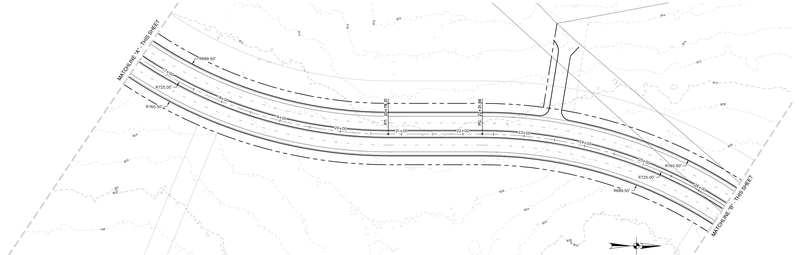

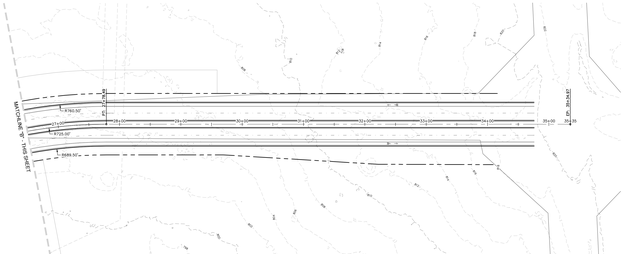

SIX CREEKS BLVD
STA. 10+00.00 TO END

VERTICAL SCALE: 1" = 5'
HORIZONTAL SCALE: 1" = 50'

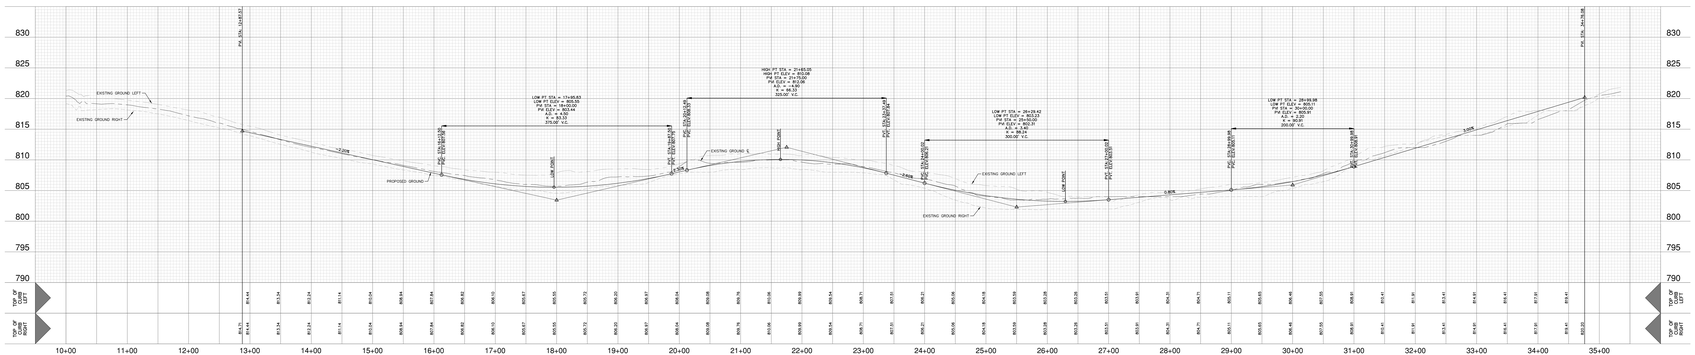

OLD STAGECOACH ROAD
SCHEMATIC LAYOUT

CITY OF KYLE
ROAD BOND PROJECTS

STREET LEGEND

TRACT LINE	
BASELINE SUTDY	
BASELINE ALIGN	
BASELINE RAMP	
CROSSLINE	
POINT OF	PC
POINT OF CONVERSION	PCC
POINT OF TANGENCY	PT
POINT OF	POC
BRIDGE CLEAR GRADE	
TOP OF CURB AND GUTTER	
BRIDGE CLEAR GRADE	
MAJOR/ CROSS SECTION	
EXISTING OWNERSHIP INFORMATION	
PROPOSED OWNERSHIP INFORMATION	
GRADE	

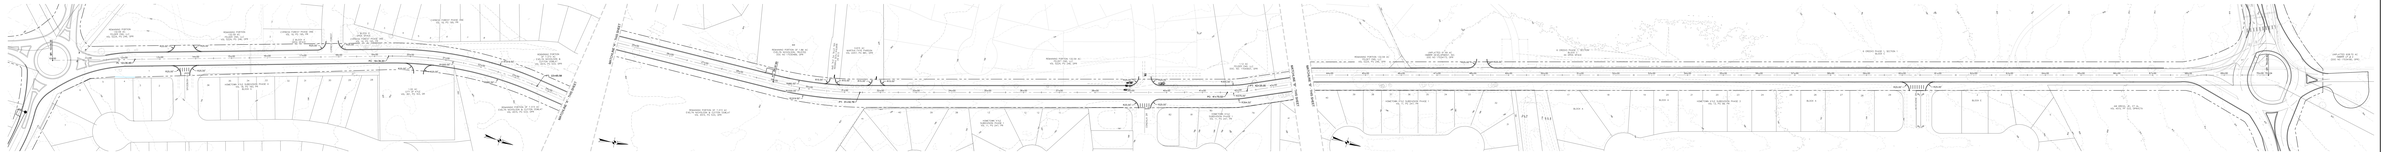

OLD STAGECOACH RD
STA. 10+00.00 TO END

VERTICAL SCALE: 1" = 2'
HORIZONTAL SCALE: 1" = 50'